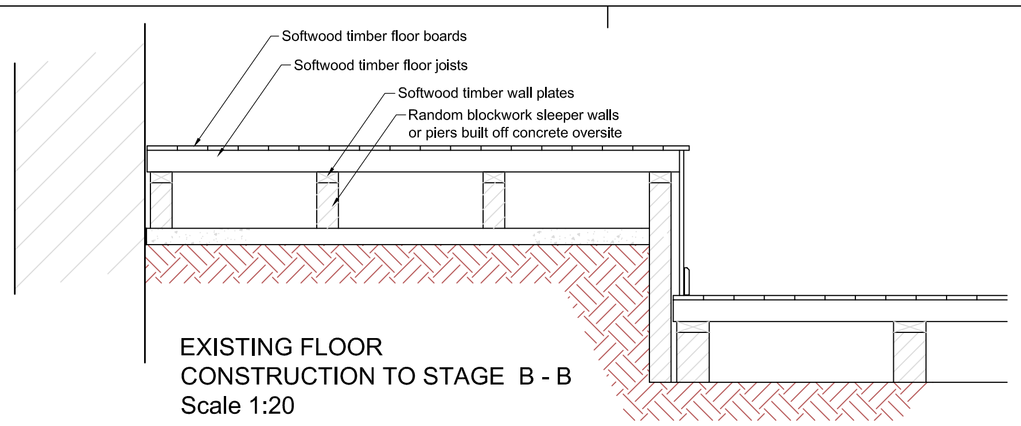

EXISTING FLOOR CONSTRUCTION TO STAGE B - B
Scale 1:20

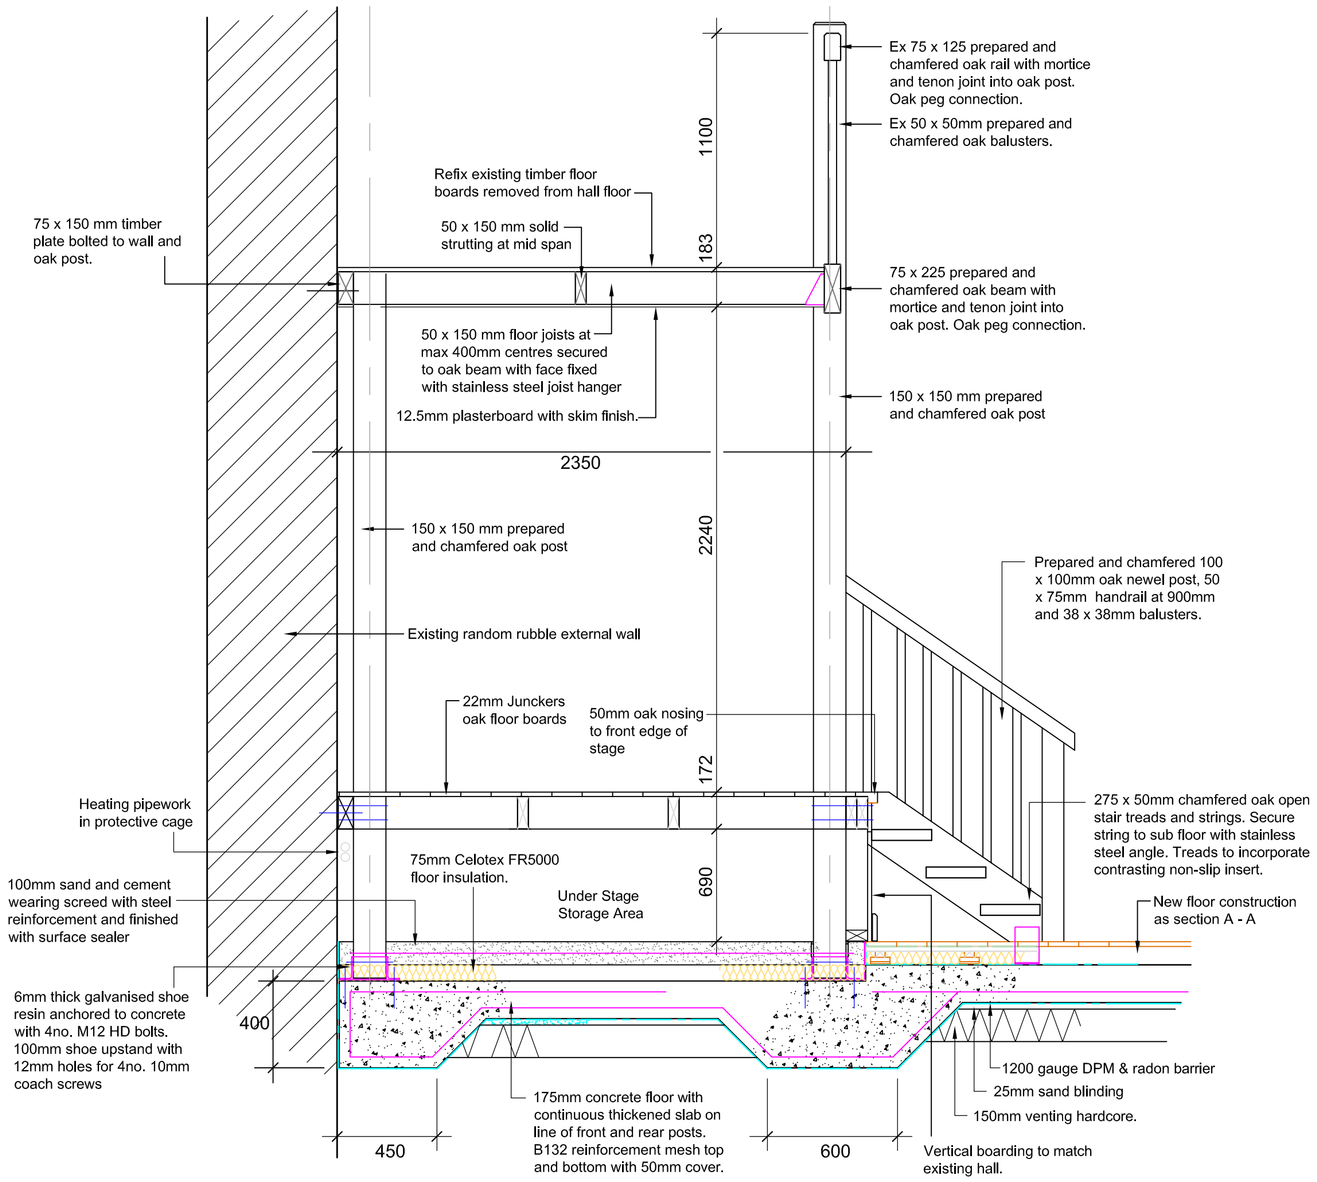

NEW FLOOR & TIMBER STRUCTURE TO STAGE & GALLERY - SECTION B - B
Scale 1:20

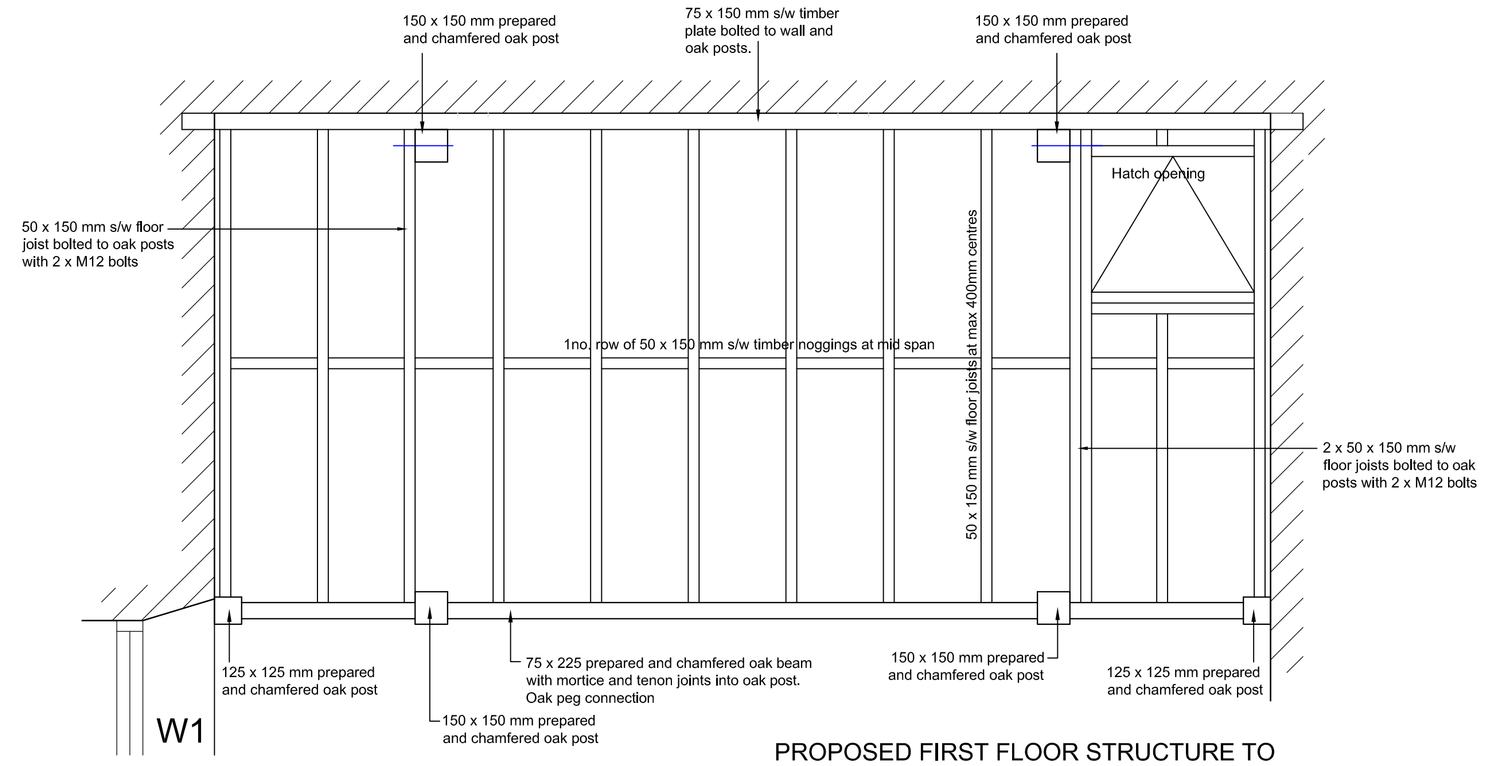

PROPOSED FIRST FLOOR STRUCTURE TO STAGE STORAGE GALLERY AREA.
1:20

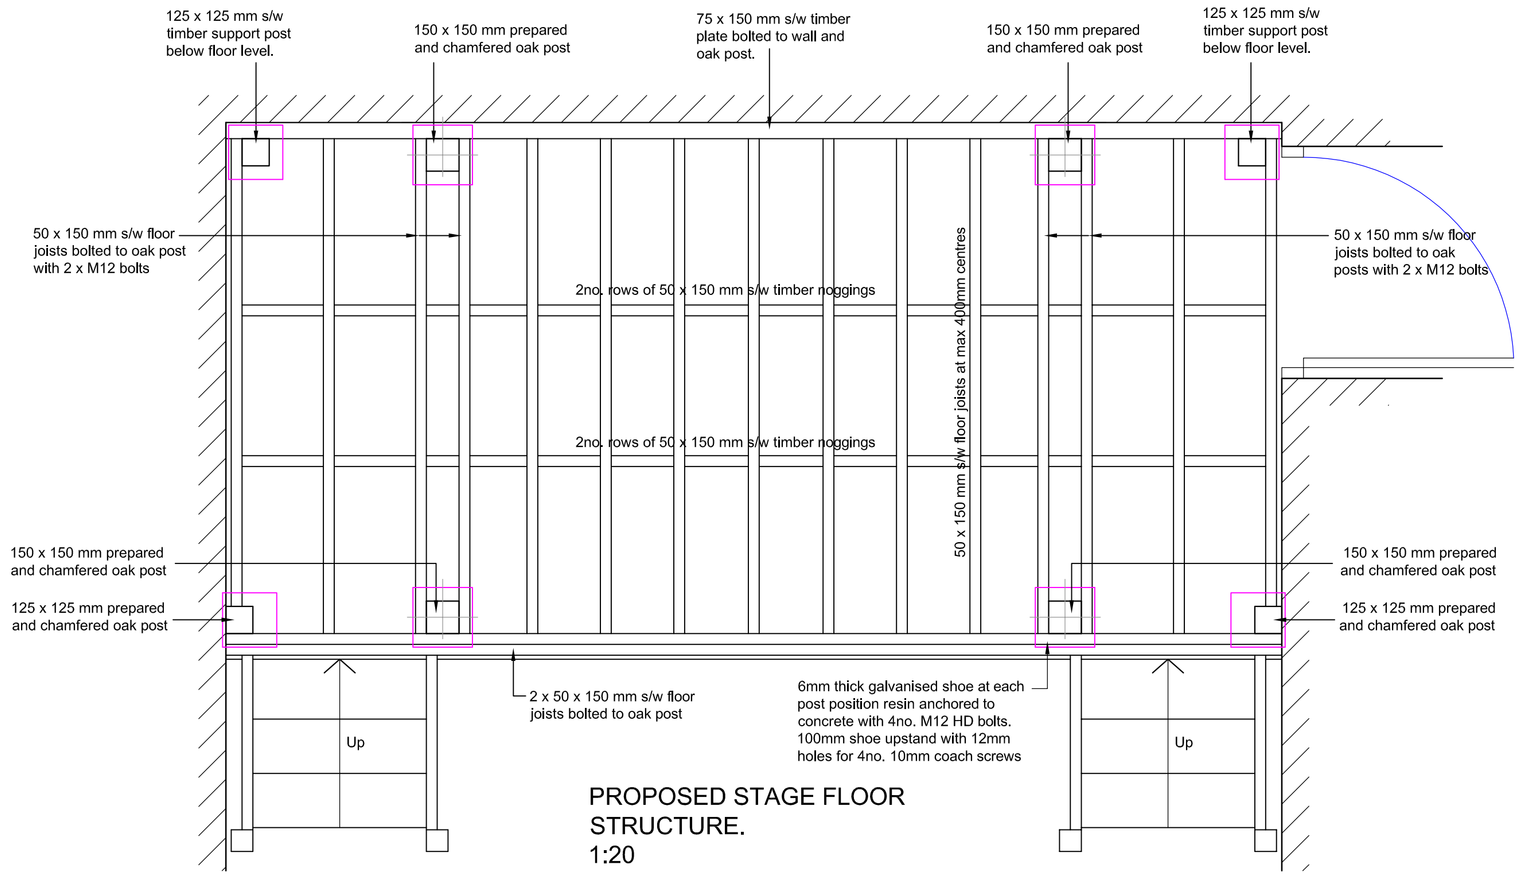

PROPOSED STAGE FLOOR STRUCTURE.
1:20

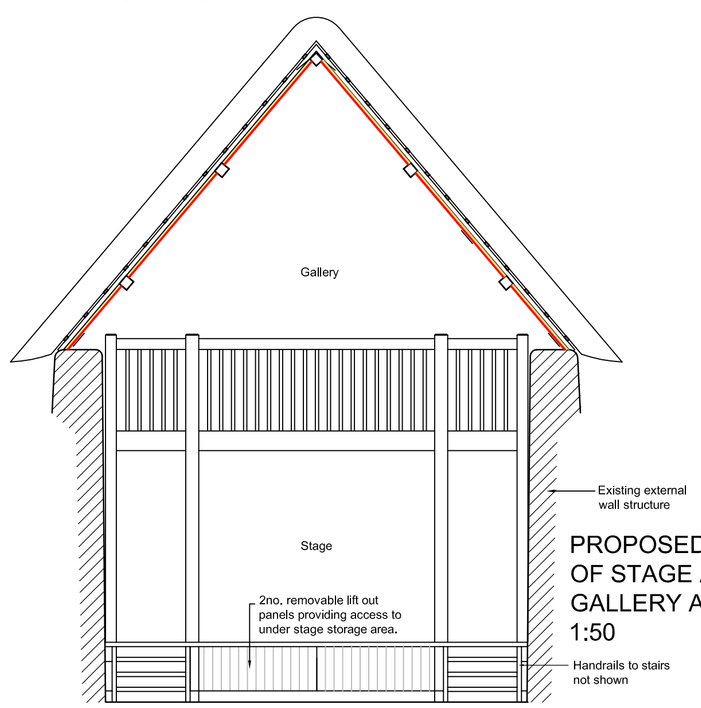

PROPOSED ELEVATION OF STAGE AND STORAGE GALLERY AREA.
1:50

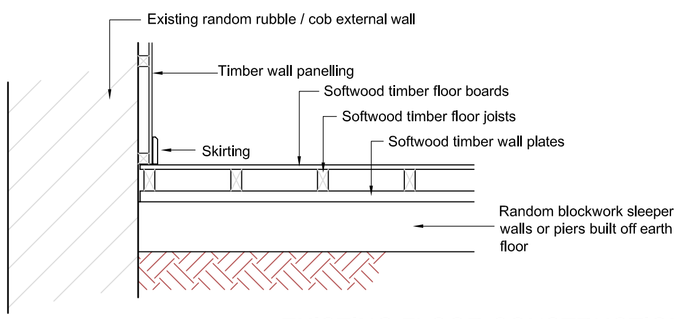

EXISTING FLOOR CONSTRUCTION TO HALL A - A
Scale 1:20

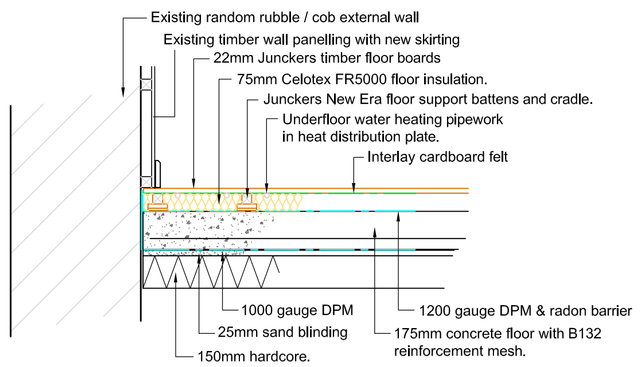

NEW FLOOR CONSTRUCTION TO HALL A - A
Scale 1:20

TENDER ISSUE

Amendments	Date	Initial
. .	.	.

Burn Valley Property
Chartered Building Surveyors
Yeomans Cottage
Drayford
Crediton
Devon
EX17 4SL
Tel / Fax: 01884 860288
RICS

Client :
East Worlington Parish Hall Management Committee

Project Title :
East Worlington Parish Hall
East Worlington. Crediton, Devon.
EX17

Drawing Title :
Proposed Improvement Works

Floor & Stage Details

Drawn By : RDB	Sheet Size: A1	
Scale: As Noted	Date : June 2013	
Project No. C053	Drawing No. C053 / 010	Amendment .