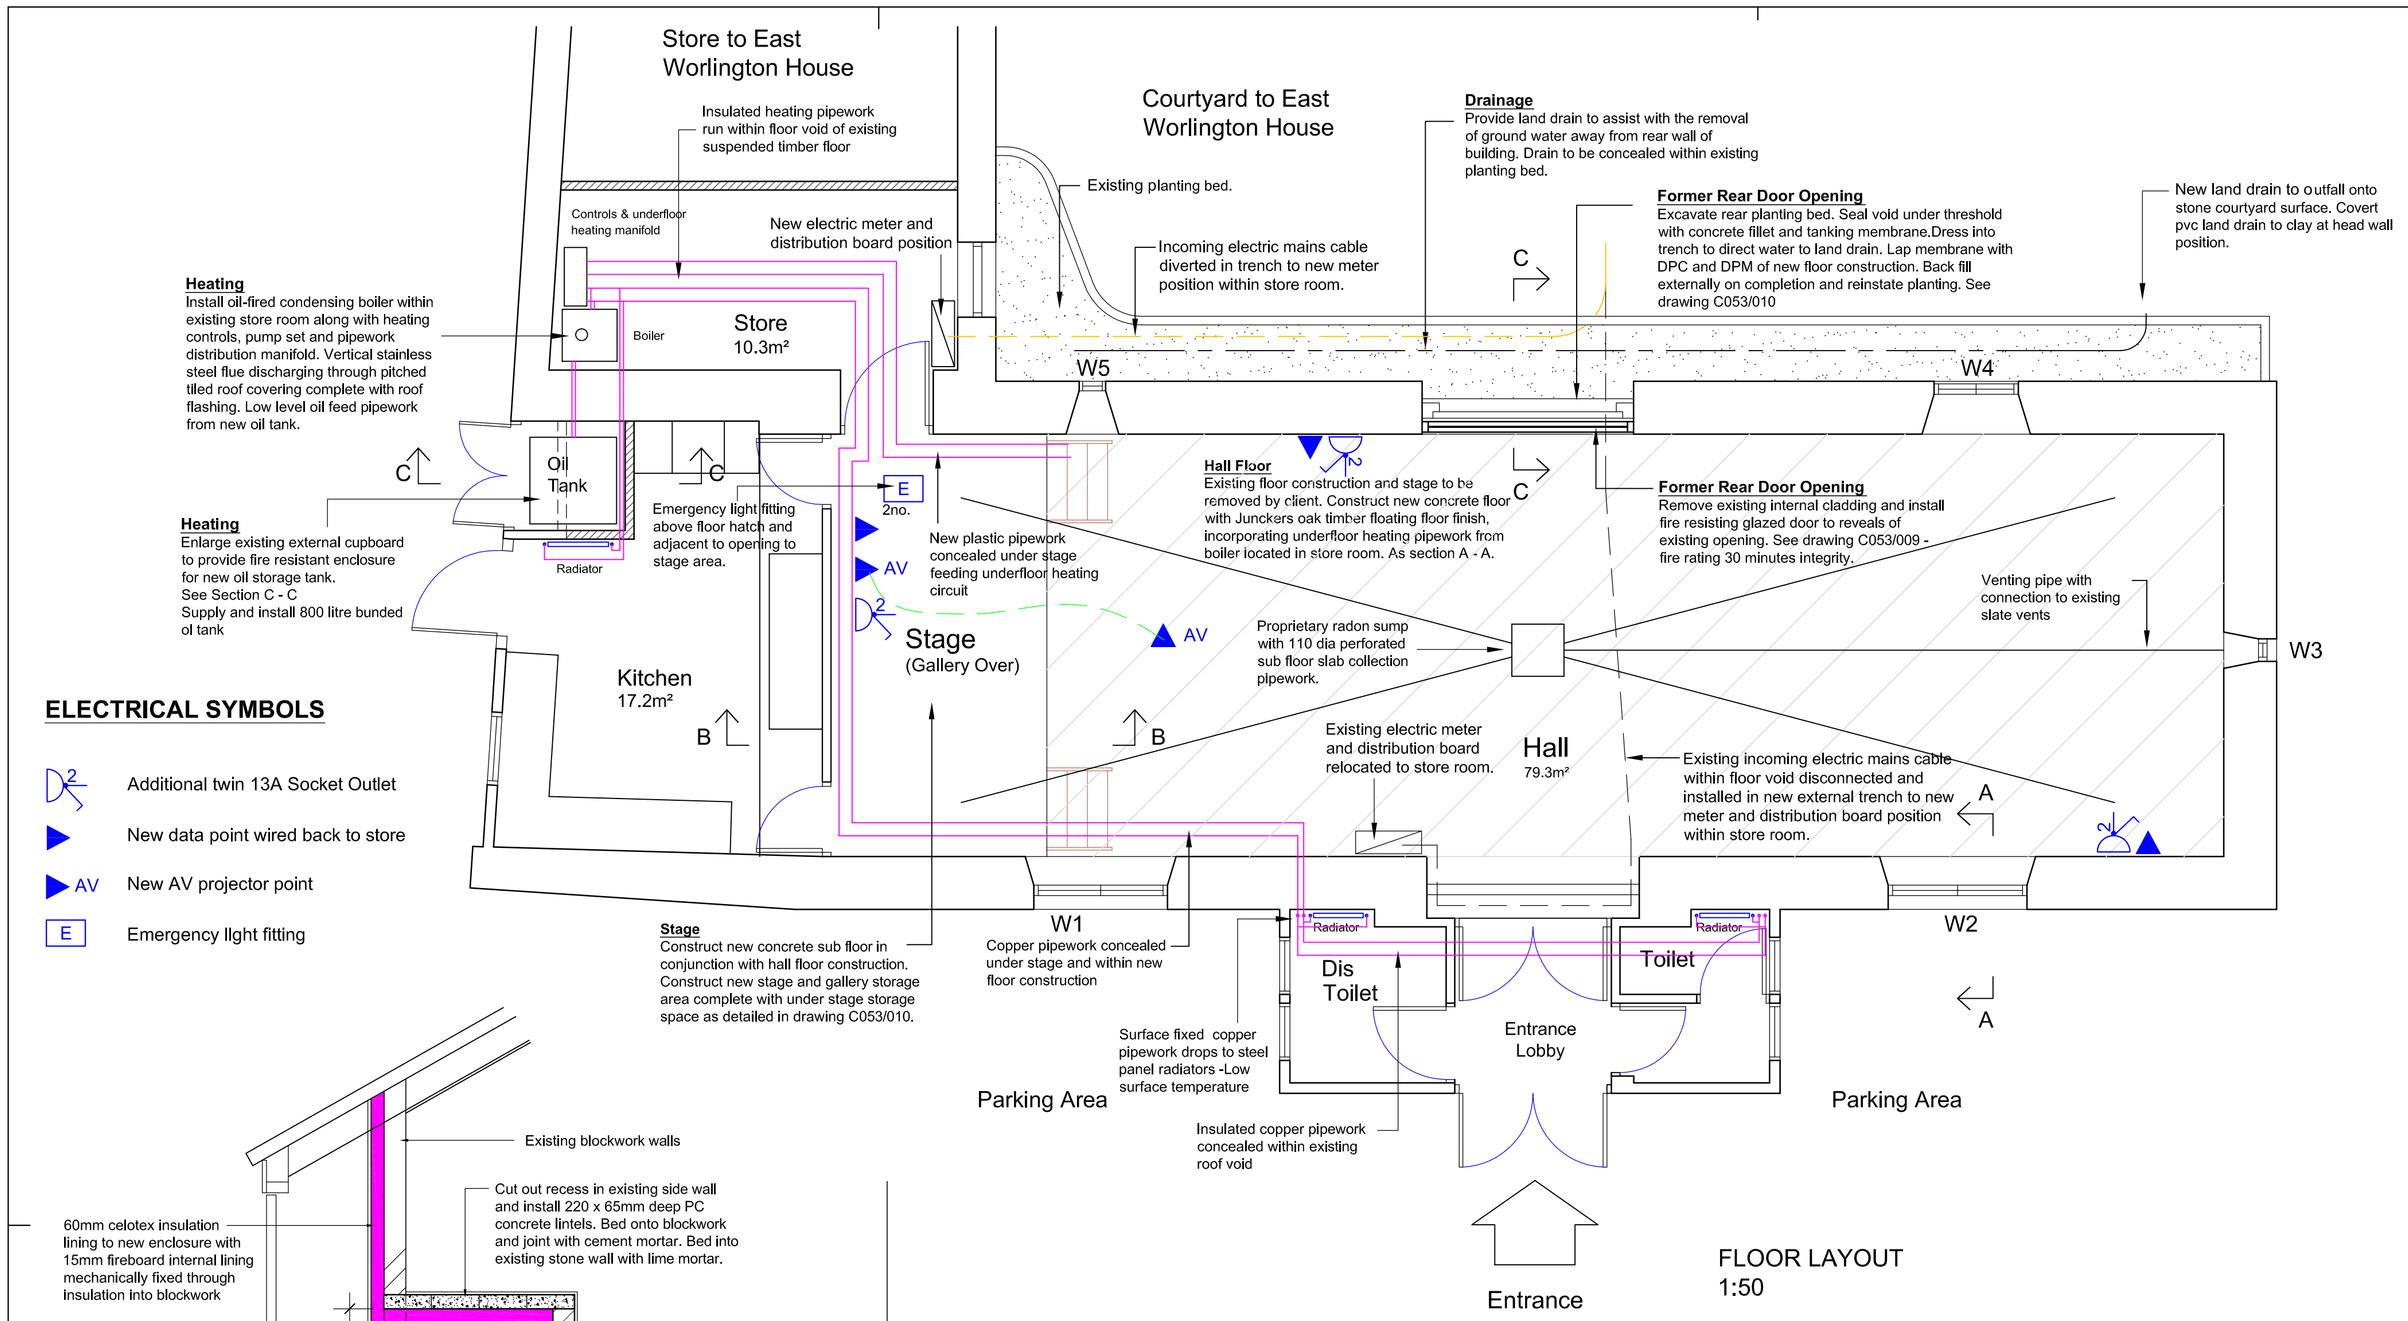

FLOOR LAYOUT
1:50

ELECTRICAL SYMBOLS

- Additional twin 13A Socket Outlet
- New data point wired back to store
- AV New AV projector point
- E Emergency light fitting

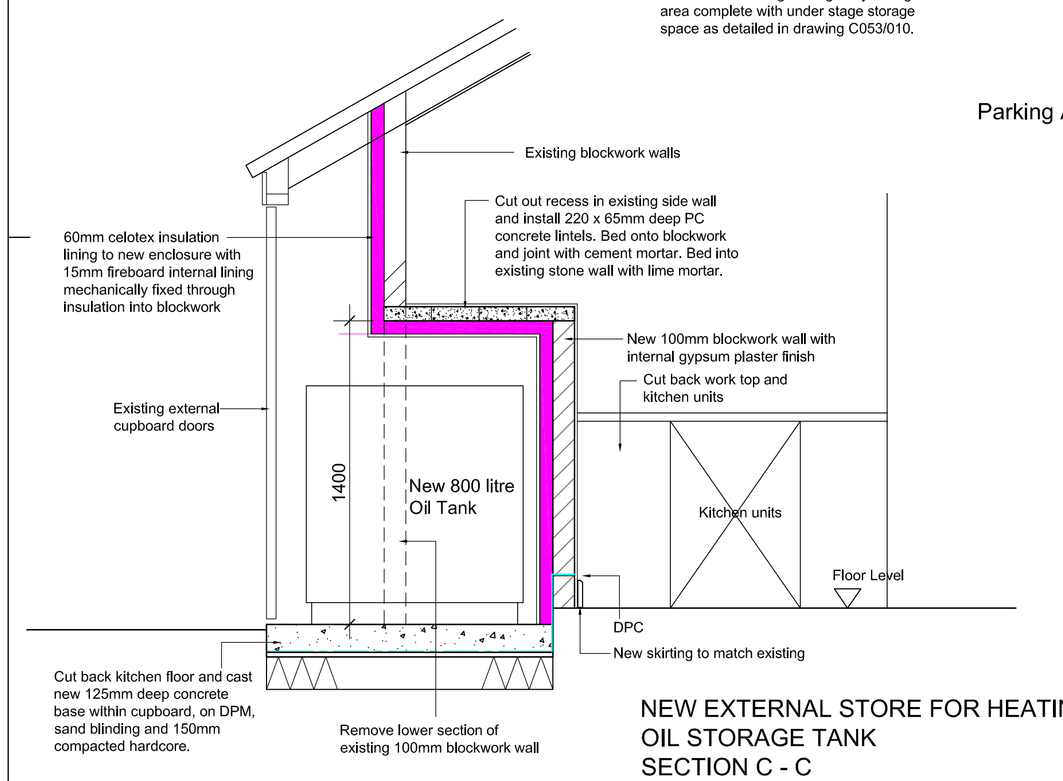

NEW EXTERNAL STORE FOR HEATING OIL STORAGE TANK
SECTION C - C
Scale 1:20

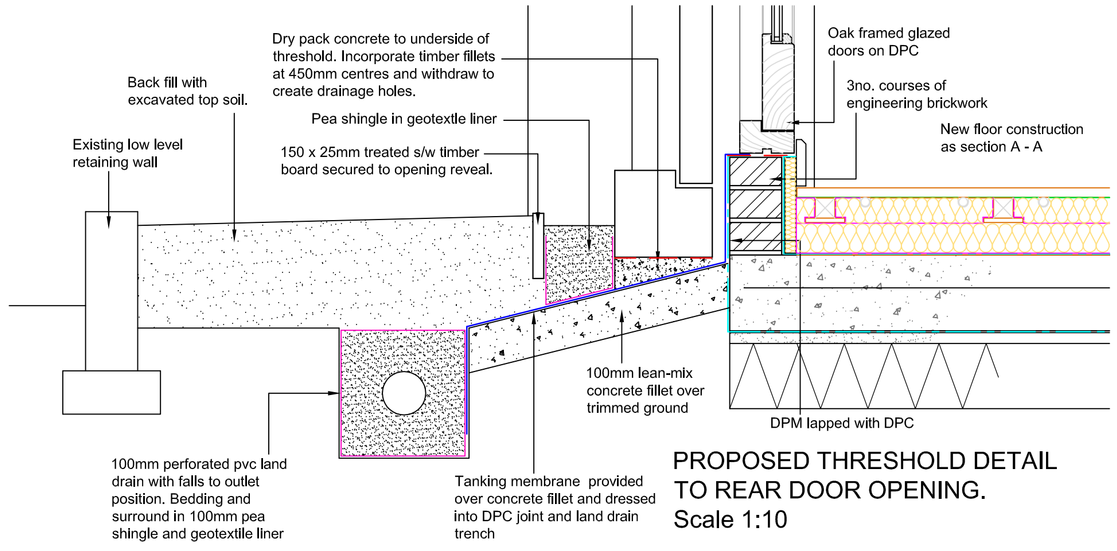

PROPOSED THRESHOLD DETAIL TO REAR DOOR OPENING.
Scale 1:10

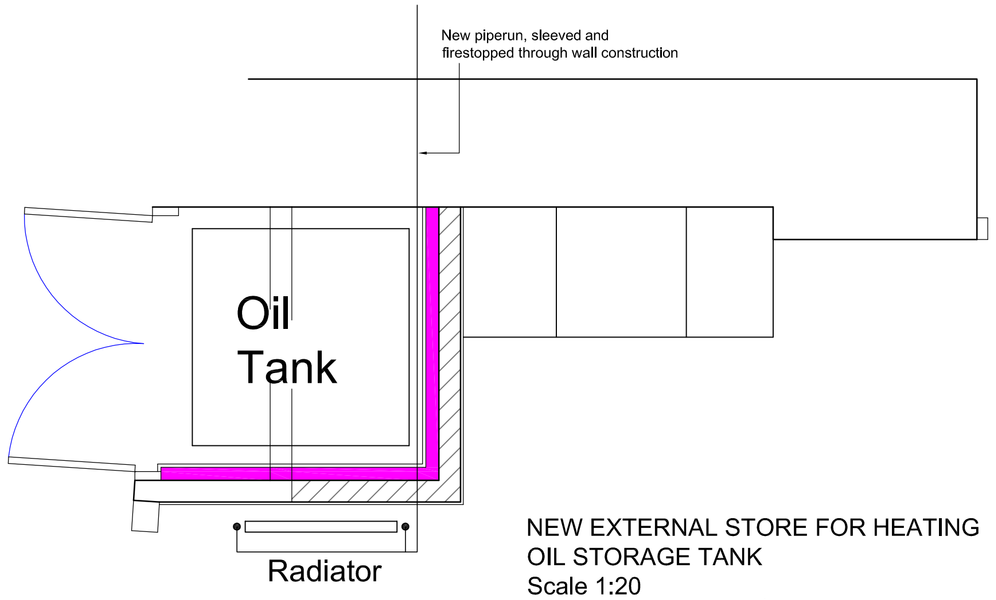

NEW EXTERNAL STORE FOR HEATING OIL STORAGE TANK
Scale 1:20

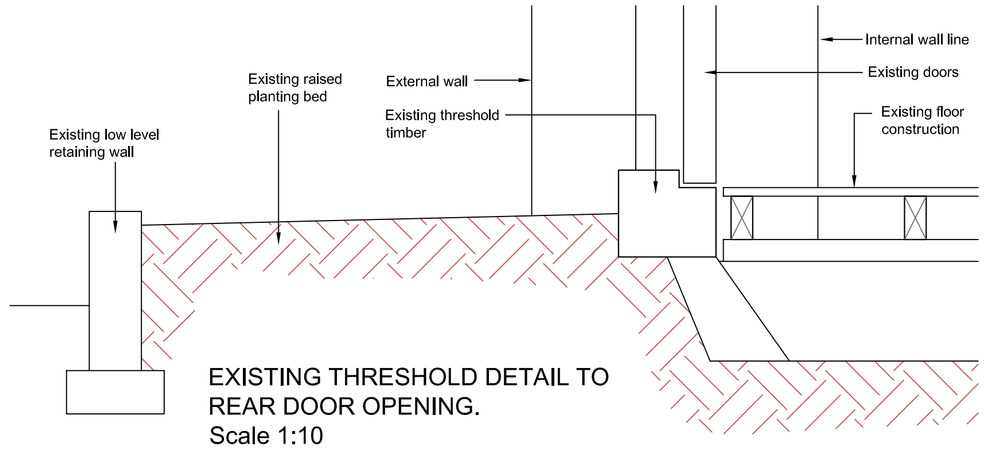

EXISTING THRESHOLD DETAIL TO REAR DOOR OPENING.
Scale 1:10

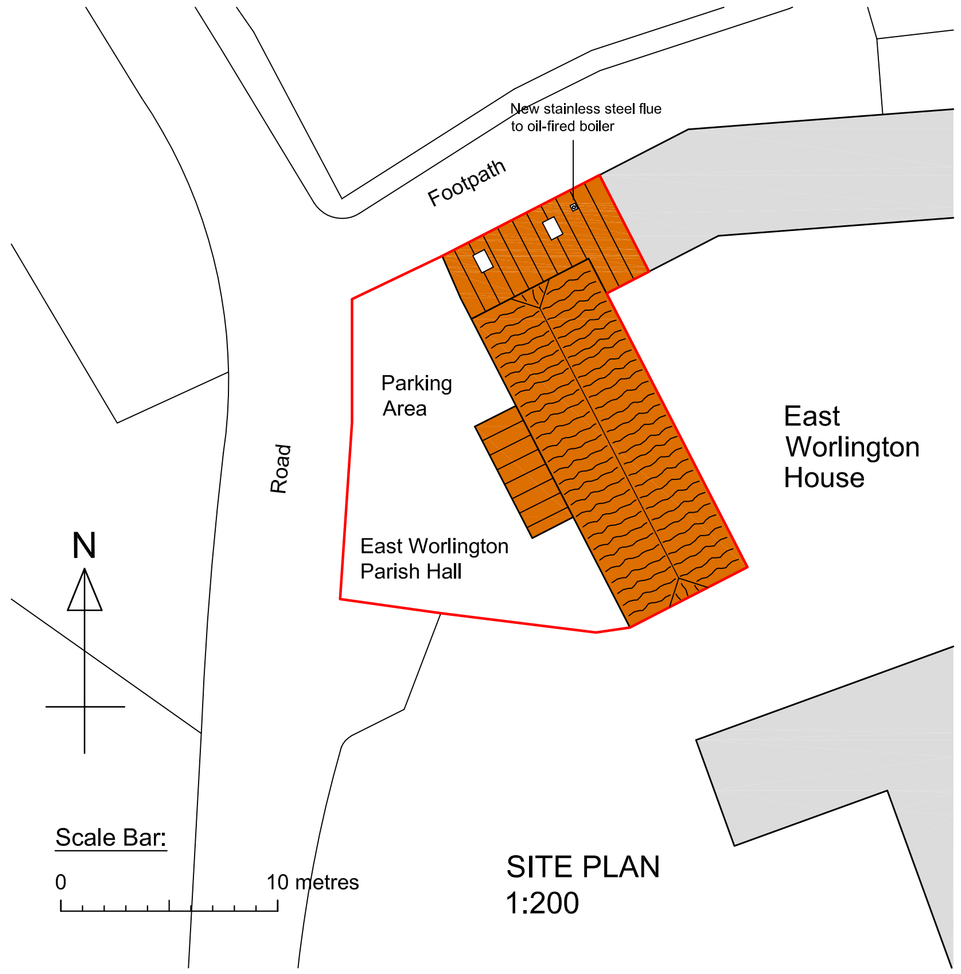

SITE PLAN
1:200

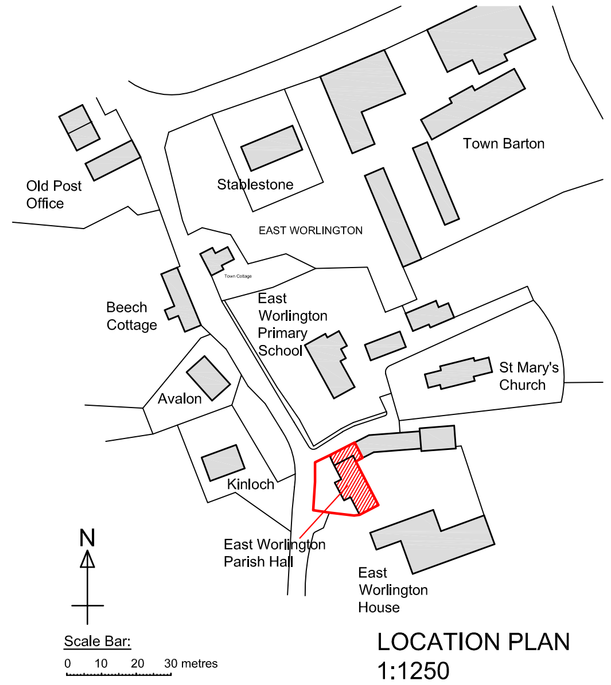

LOCATION PLAN
1:1250

Amendments		Date	Initial
.	.	.	.
D	Fire resisting door to rear opening	20/06/14	RDB
C	Emergency light fittings to gallery	02/06/14	RDB
B	Floor Insulation. Add notes for B.Regs	24/04/14	RDB
A	Threshold. Add notes for tender. Electrical & Htg	06/13	RDB

Burn Valley Property
Chartered Building Surveyors
Yeomans Cottage
Drayford
Crediton
Devon
EX17 4SL
Tel / Fax: 01884 860288
RICS

Client :
East Worlington Parish Hall Management Committee

Project Title :
East Worlington Parish Hall
East Worlington. Crediton, Devon.
EX17

Drawing Title :
Proposed Improvement Works

Floor Layout & Section Details

Location & Site Plan

Drawn By : RDB	Sheet Size: A1
Scale: As Noted	Date : Oct 2012

Project No.	Drawing No.	Amendment
C053	C053 / 006	D